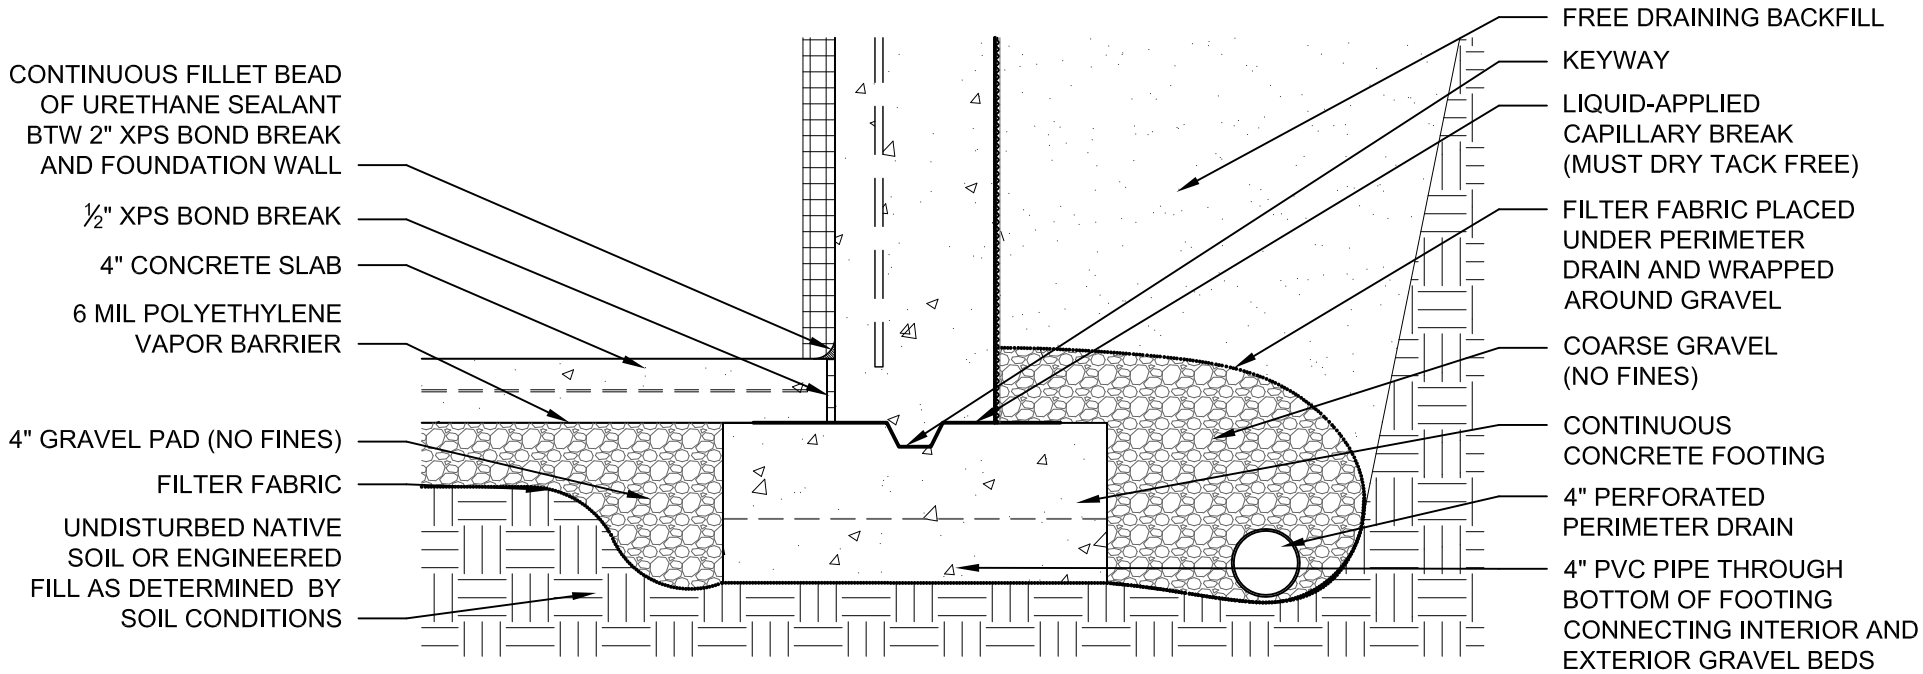
CONTINUOUS FILLET BEAD OF URETHANE SEALANT BTW 2" XPS BOND BREAK AND FOUNDATION WALL
½" XPS BOND BREAK
4" CONCRETE SLAB
6 MIL POLYETHYLENE VAPOR BARRIER
4" GRAVEL PAD (NO FINES)
FILTER FABRIC
UNDISTURBED NATIVE SOIL OR ENGINEERED FILL AS DETERMINED BY SOIL CONDITIONS
FREE DRAINING BACKFILL
KEYWAY
LIQUID-APPLIED CAPILLARY BREAK (MUST DRY TACK FREE)
FILTER FABRIC PLACED UNDER PERIMETER DRAIN AND WRAPPED AROUND GRAVEL
COARSE GRAVEL (NO FINES)
CONTINUOUS CONCRETE FOOTING
4" PERFORATED PERIMETER DRAIN
4" PVC PIPE THROUGH BOTTOM OF FOOTING CONNECTING INTERIOR AND EXTERIOR GRAVEL BEDS