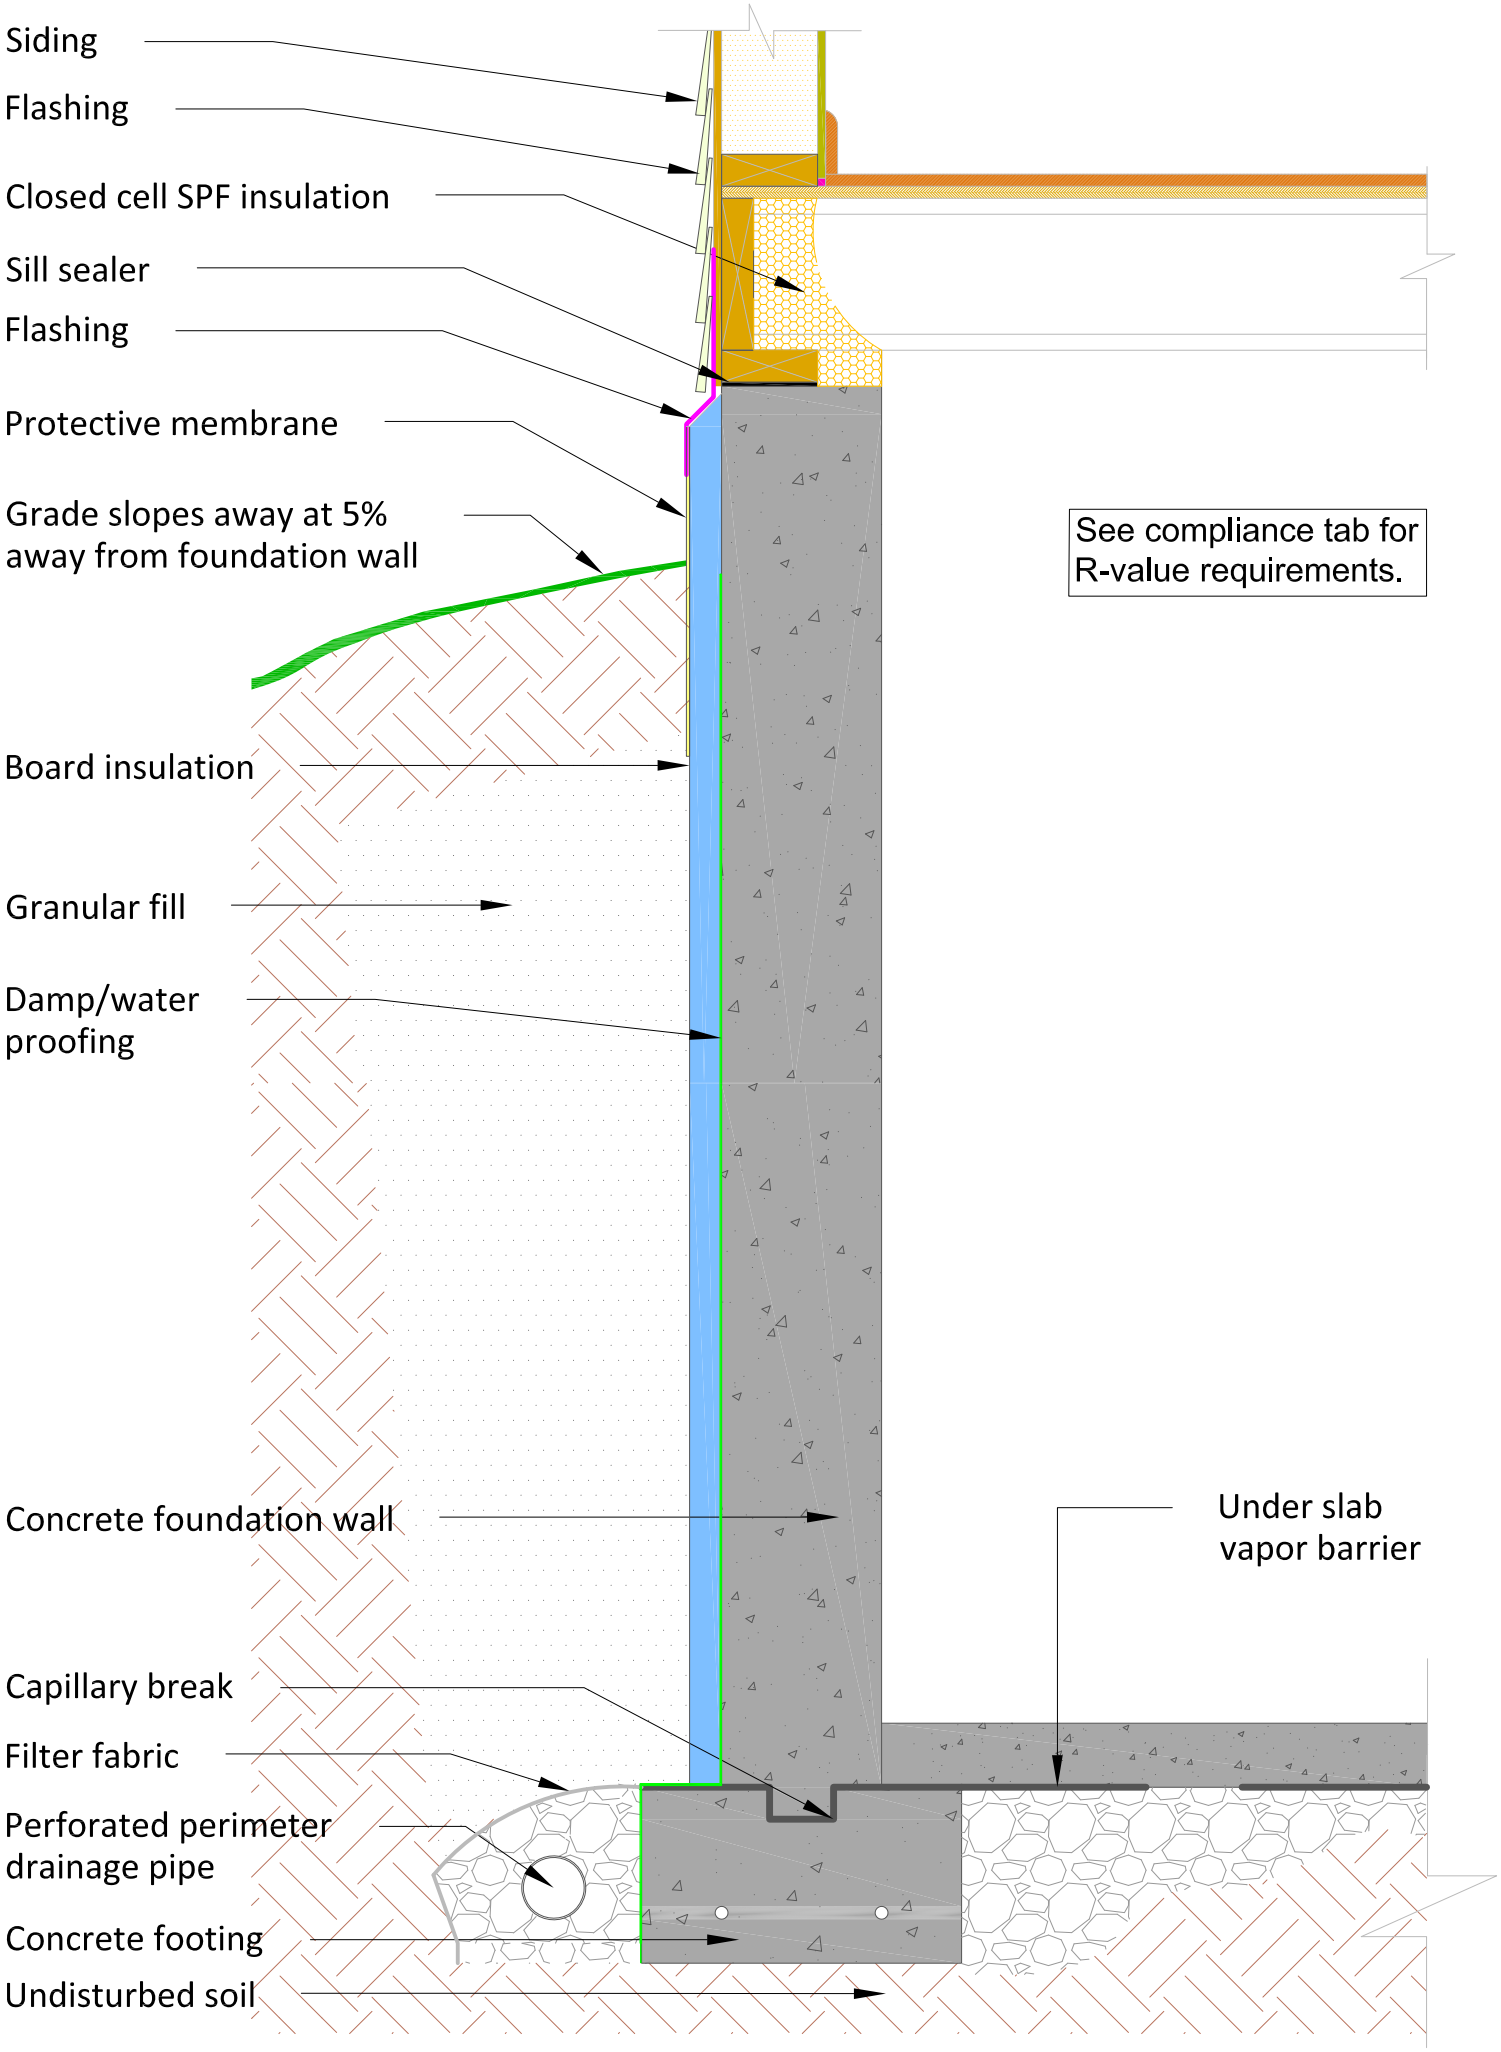
Siding
Flashing
Closed cell SPF insulation
Sill sealer
Flashing
Protective membrane
Grade slopes away at 5% away from foundation wall
See compliance tab for R-value requirements.
Board insulation
Granular fill
Damp/water proofing
Concrete foundation wall
Under slab vapor barrier
Capillary break
Filter fabric
Perforated perimeter drainage pipe
Concrete footing
Undisturbed soil