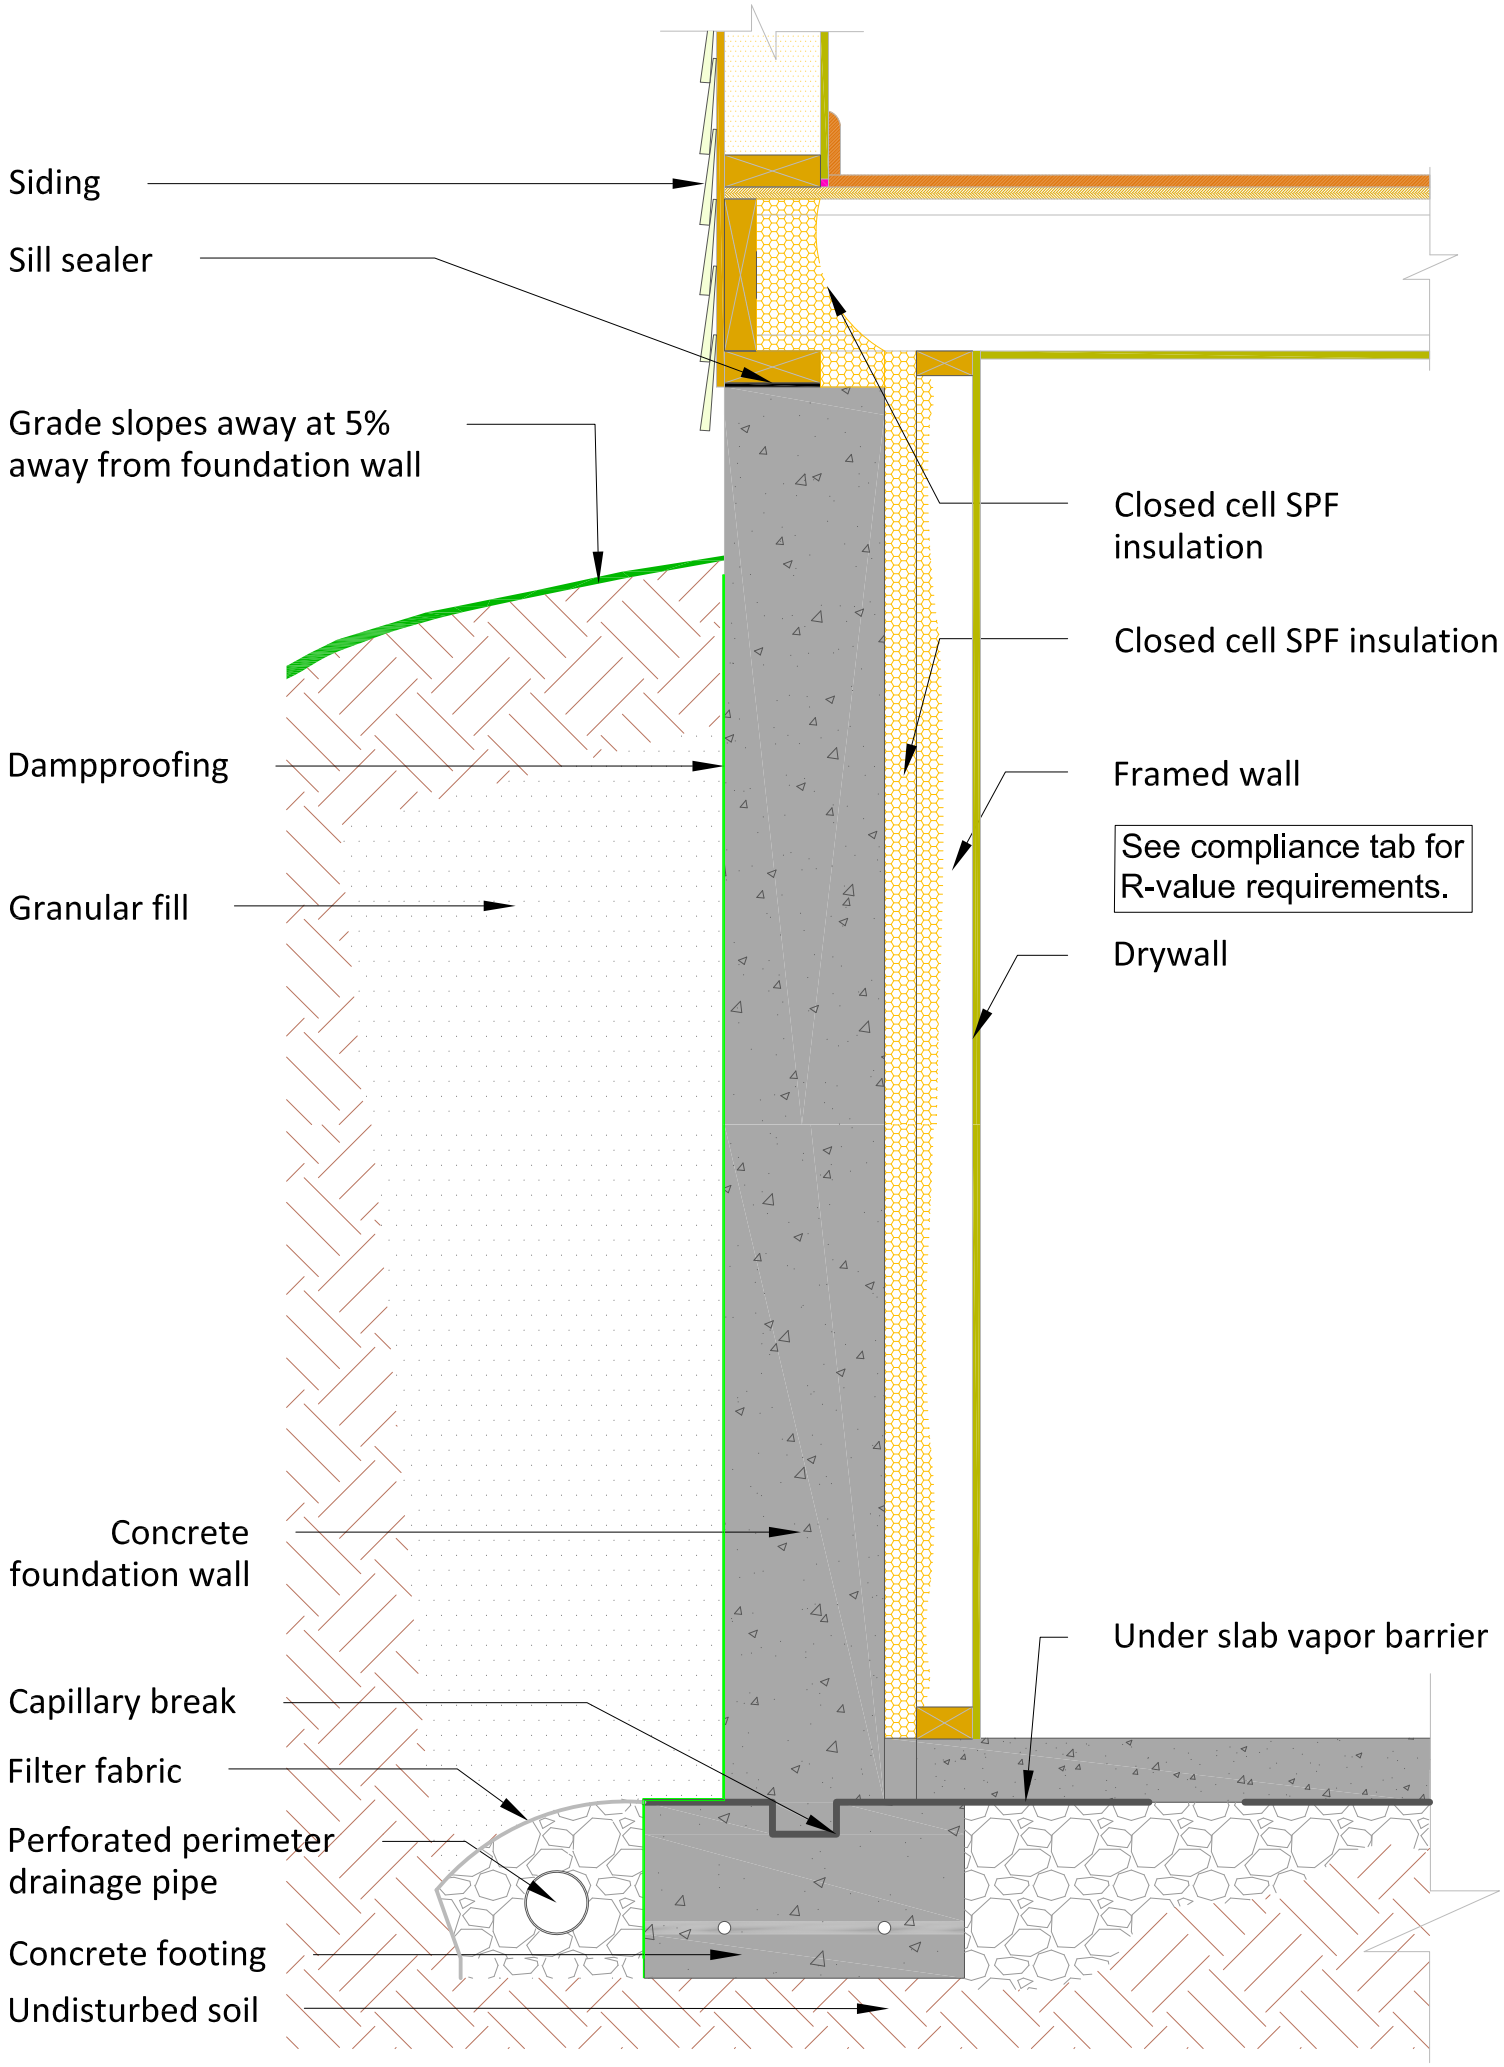
Siding
Sill sealer
Grade slopes away at 5% away from foundation wall
Closed cell SPF insulation
Closed cell SPF insulation
Dampproofing
Framed wall
See compliance tab for R-value requirements.
Granular fill
Drywall
Concrete foundation wall
Under slab vapor barrier
Capillary break
Filter fabric
Perforated perimeter drainage pipe
Concrete footing
Undisturbed soil