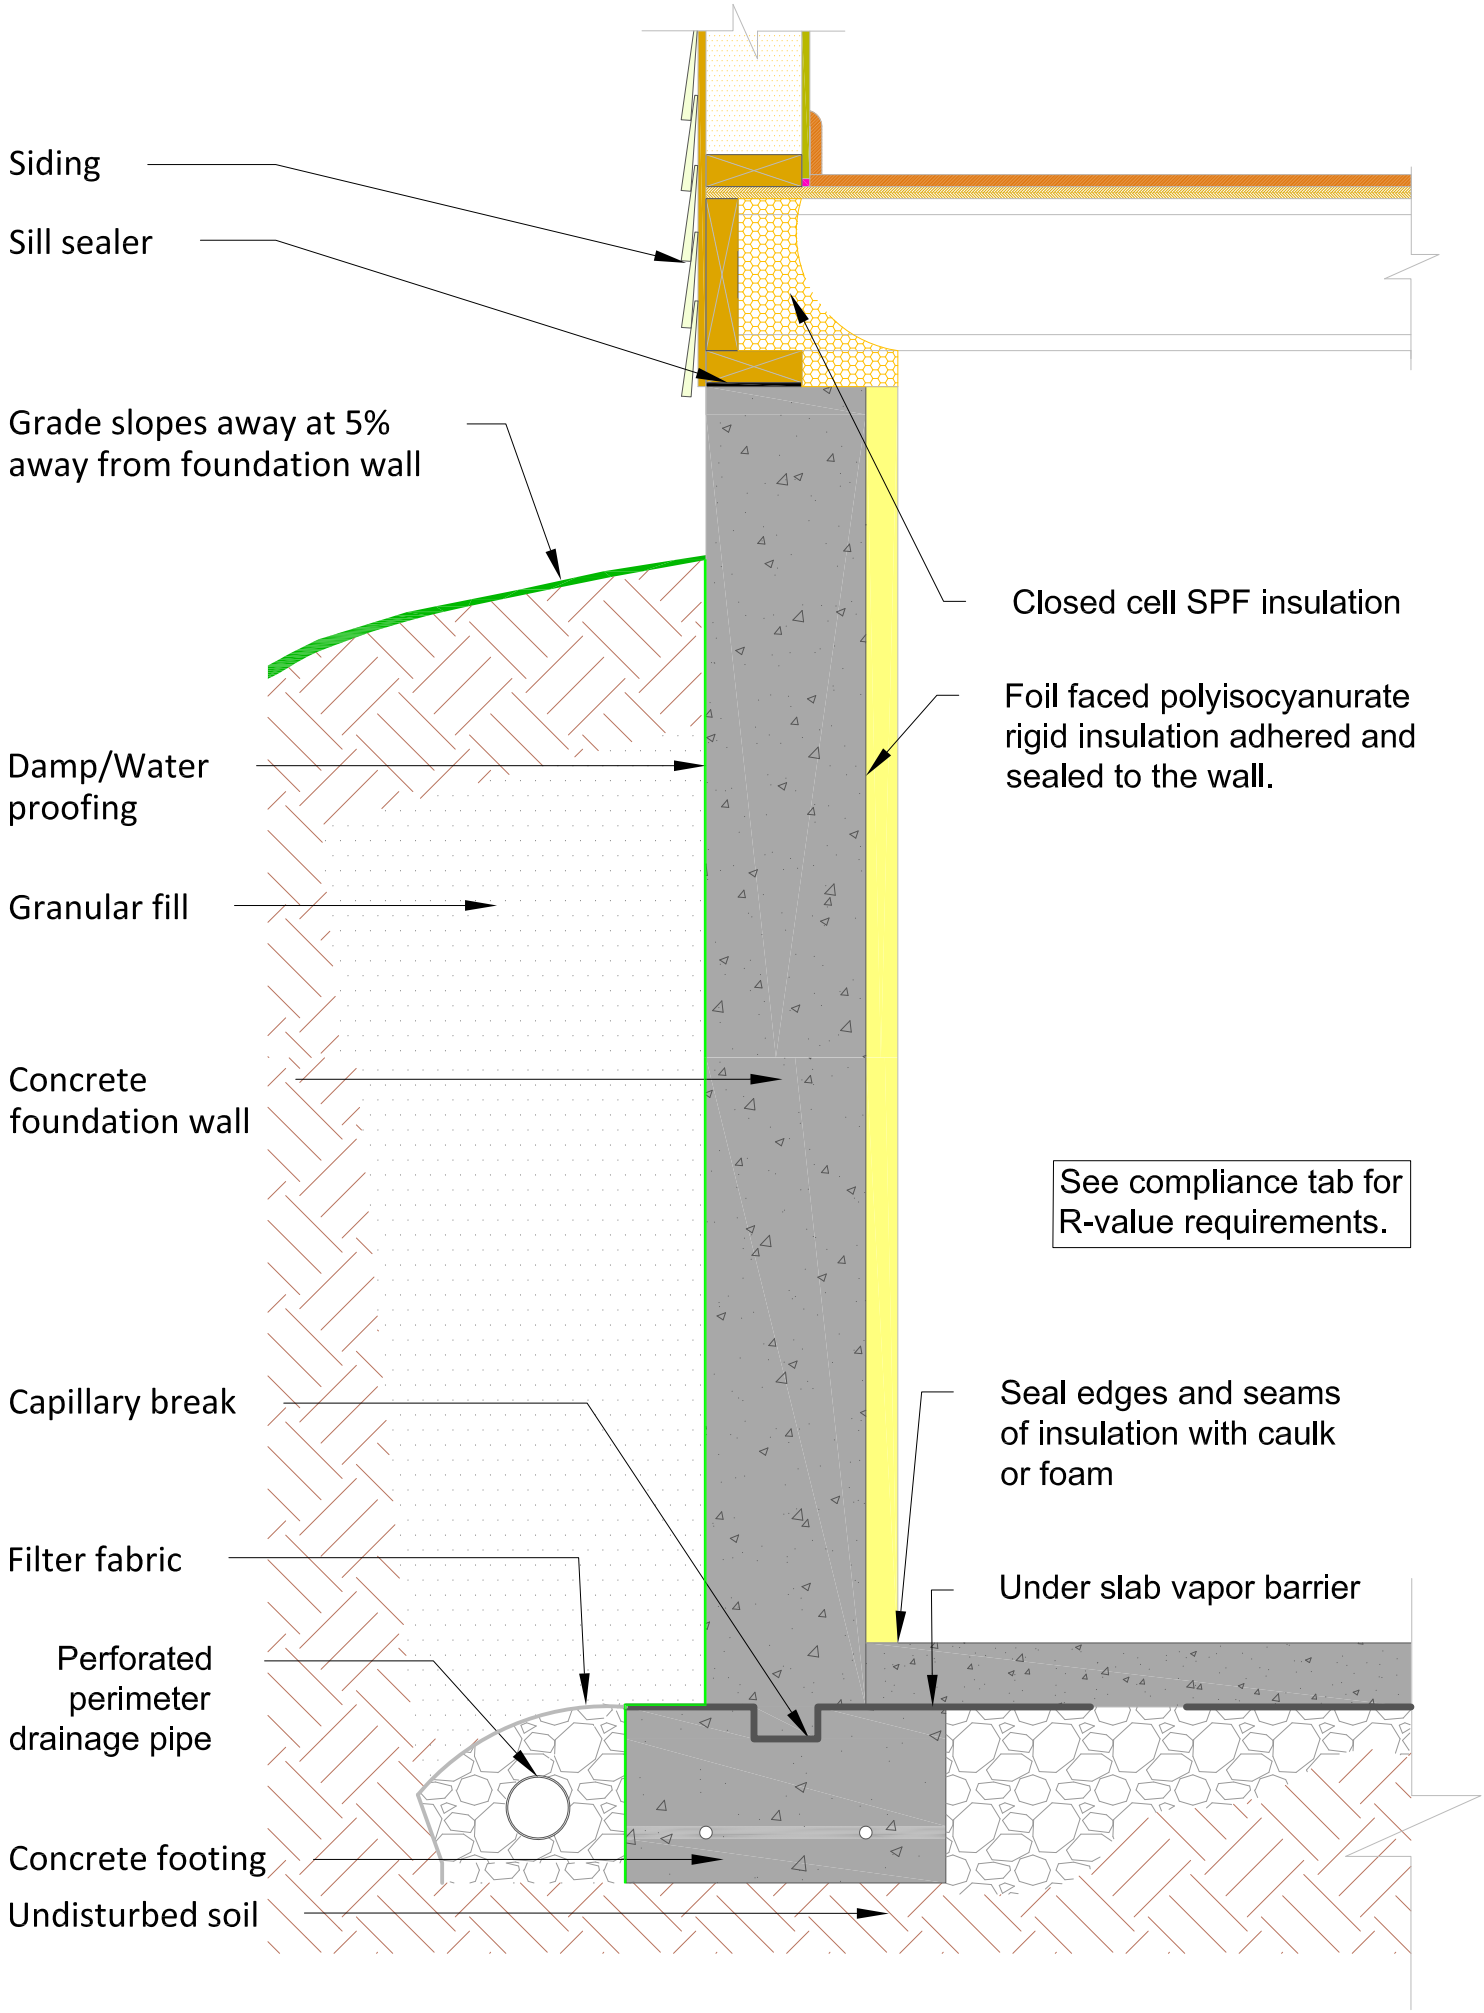
Siding
Sill sealer
Grade slopes away at 5% away from foundation wall
Closed cell SPF insulation
Foil faced polyisocyanurate rigid insulation adhered and sealed to the wall.
Damp/Water proofing
Granular fill
Concrete foundation wall
See compliance tab for R-value requirements.
Capillary break
Seal edges and seams of insulation with caulk or foam
Filter fabric
Under slab vapor barrier
Perforated perimeter drainage pipe
Concrete footing
Undisturbed soil